NORTH


Room 119 Babcock Hall

WISCONSIN
UNIVERSITY OF WISCONSIN–MADISON

Please return seating to this configuration when your class is finished.

Station Count: 48 movable chairs at 24 tables

Instructor Station: Chair, table, portable lectern

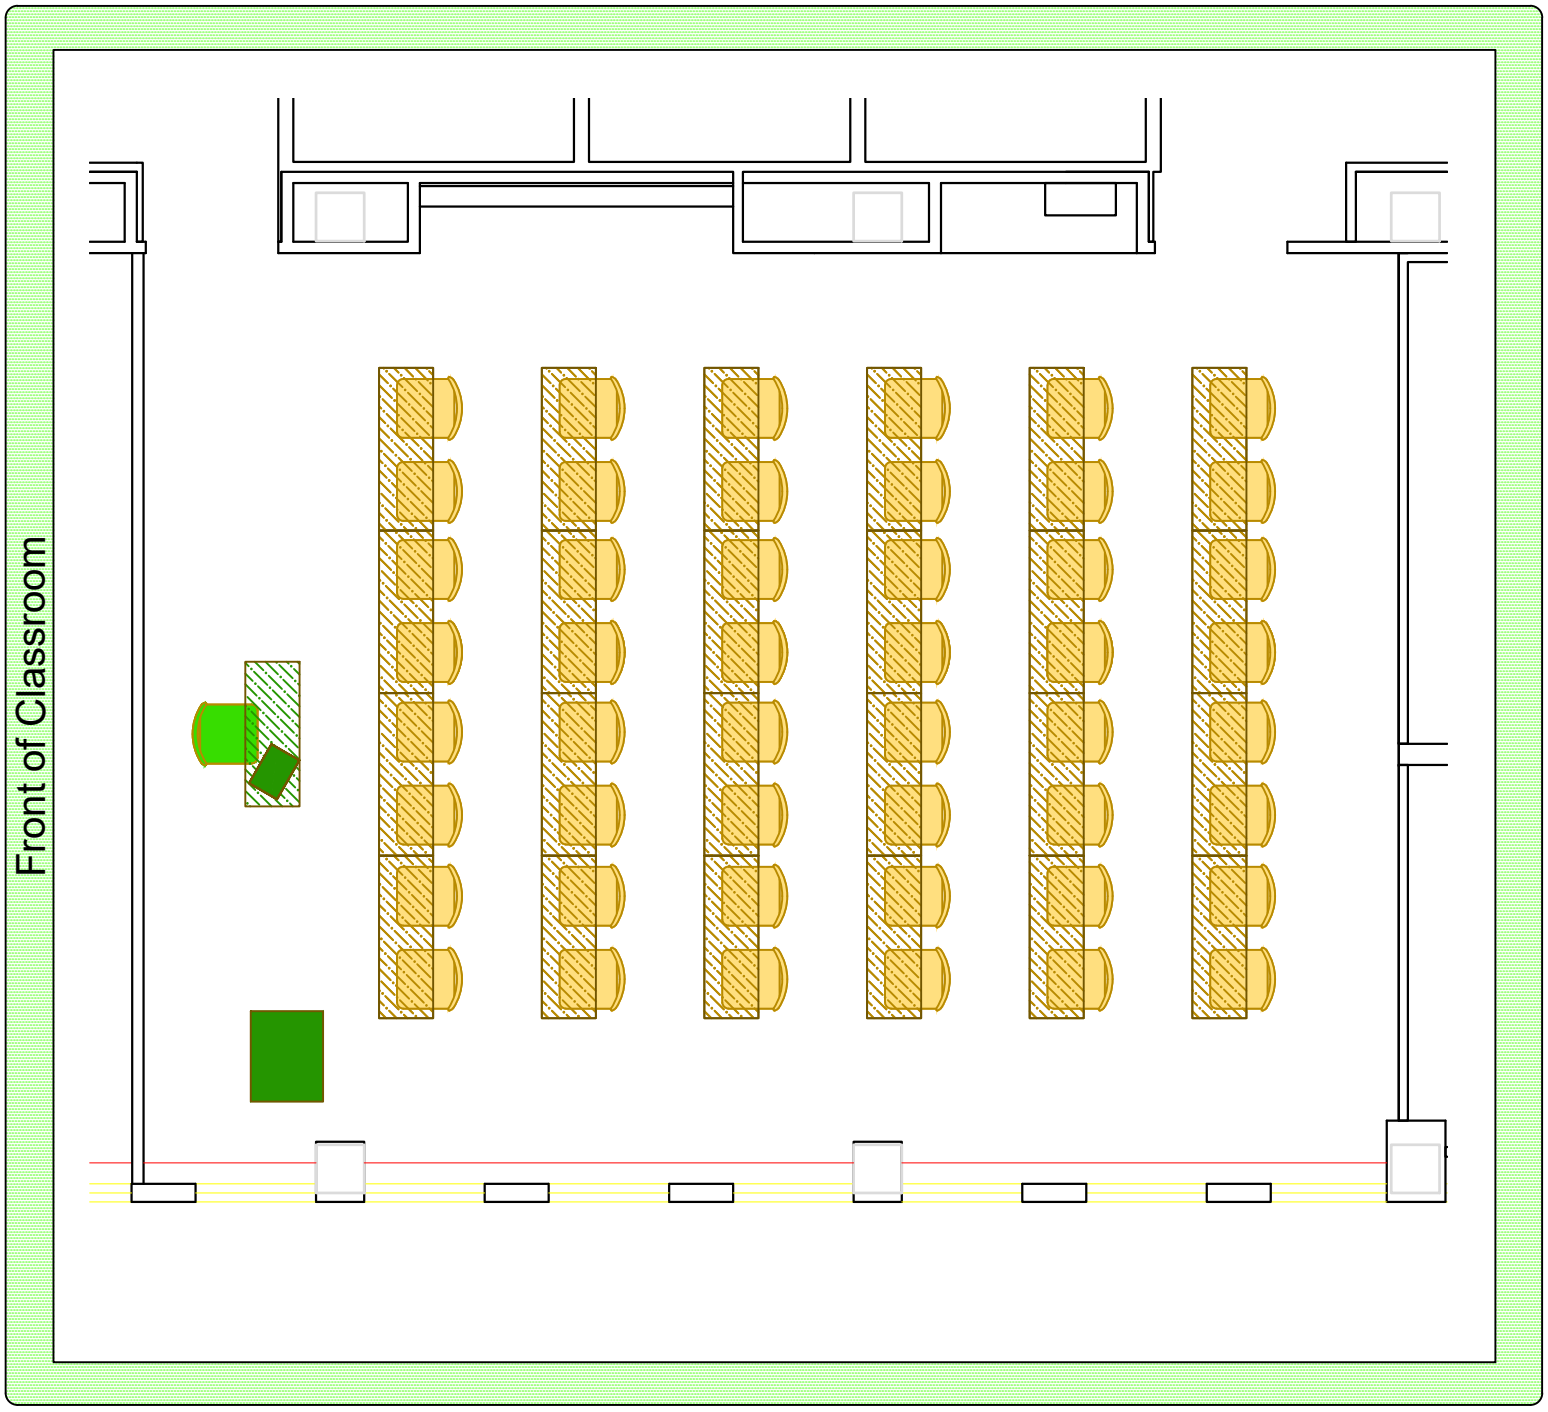

Place all trash and recycling in the proper container.

Please contact the Space Management Office at 262-4414 if you have questions or comments about this classroom.

NORTH


Room 121 Babcock Hall

WISCONSIN
UNIVERSITY OF WISCONSIN–MADISON

Please return seating to this configuration when your class is finished.


Station Count: 48 movable chairs at 24 tables

Instructor Station: Chair, table, portable lectern

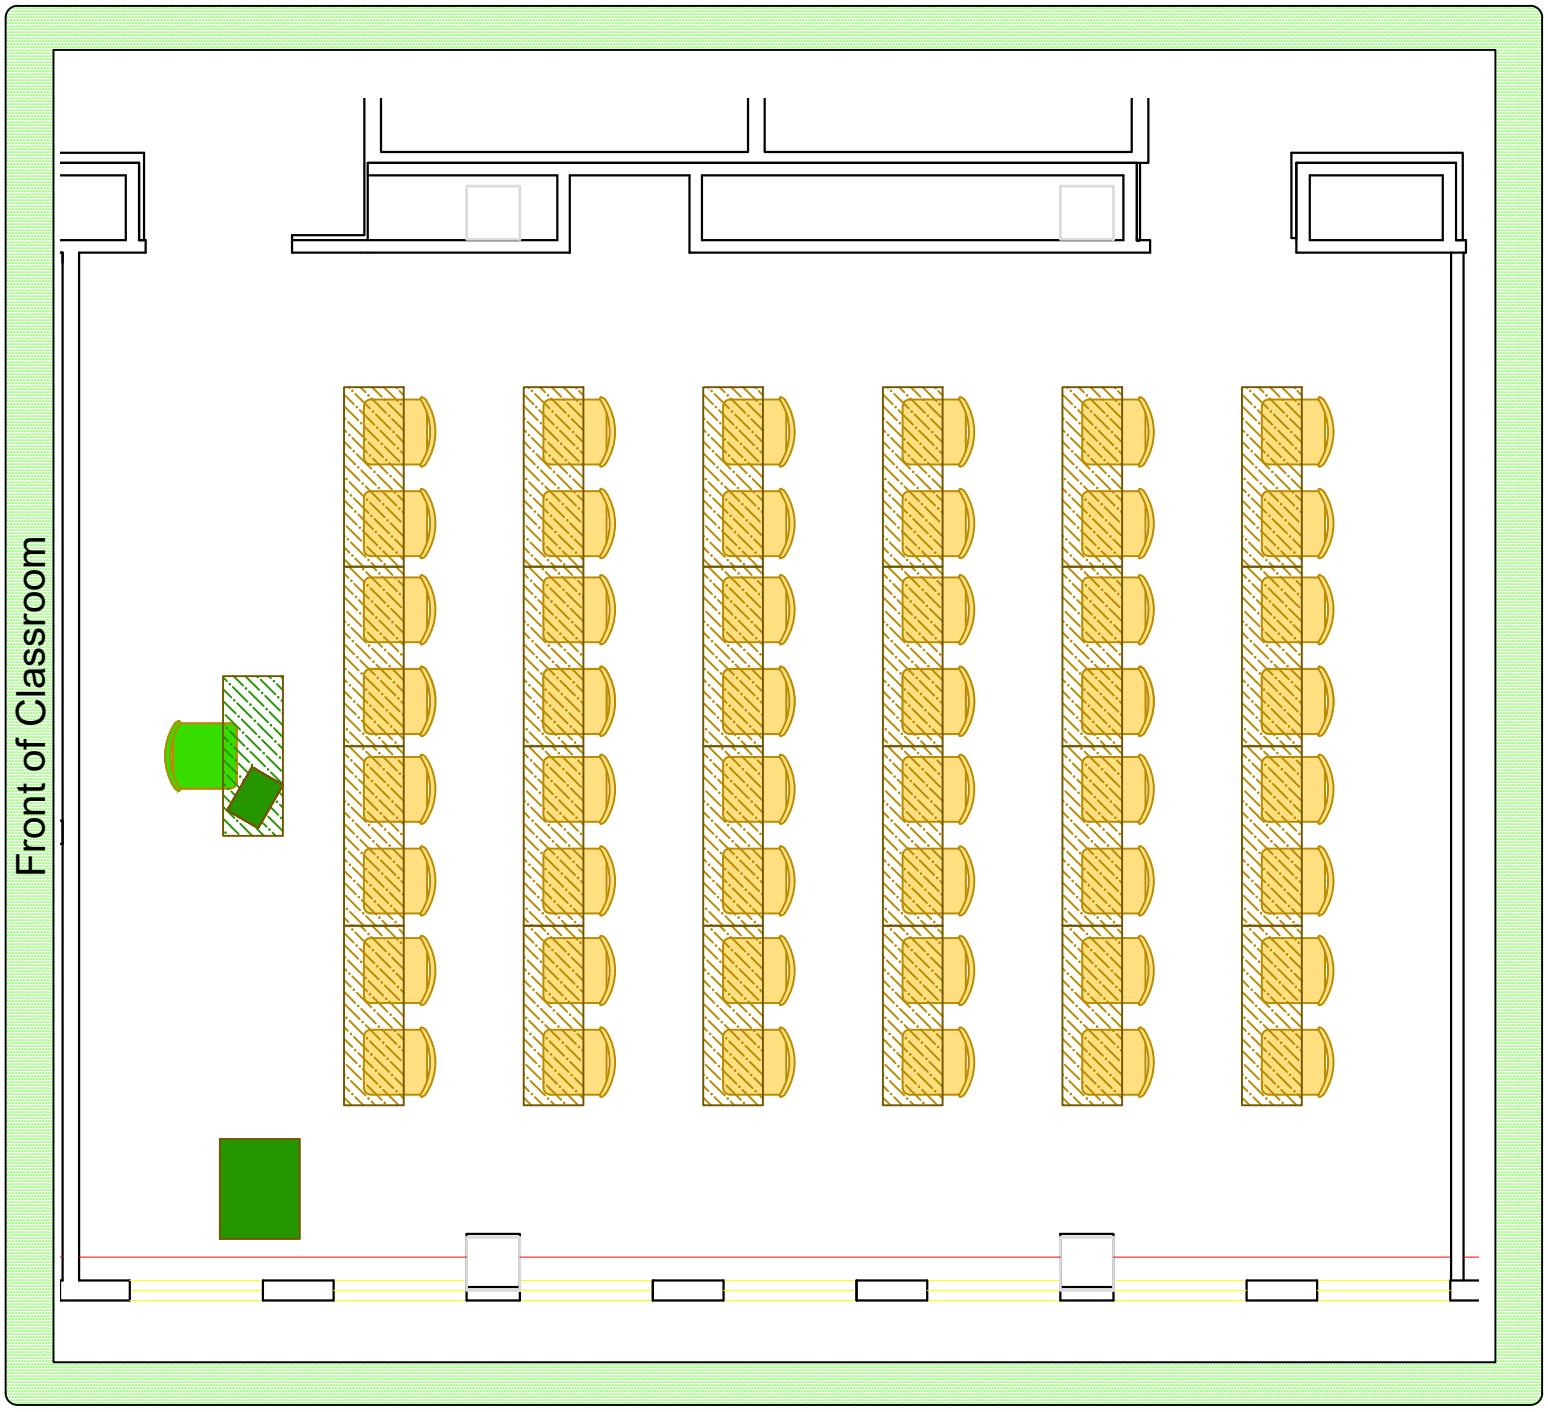

Place all trash and recycling in the proper container.

Please contact the Space Management Office at 262-4414 if you have questions or comments about this classroom.

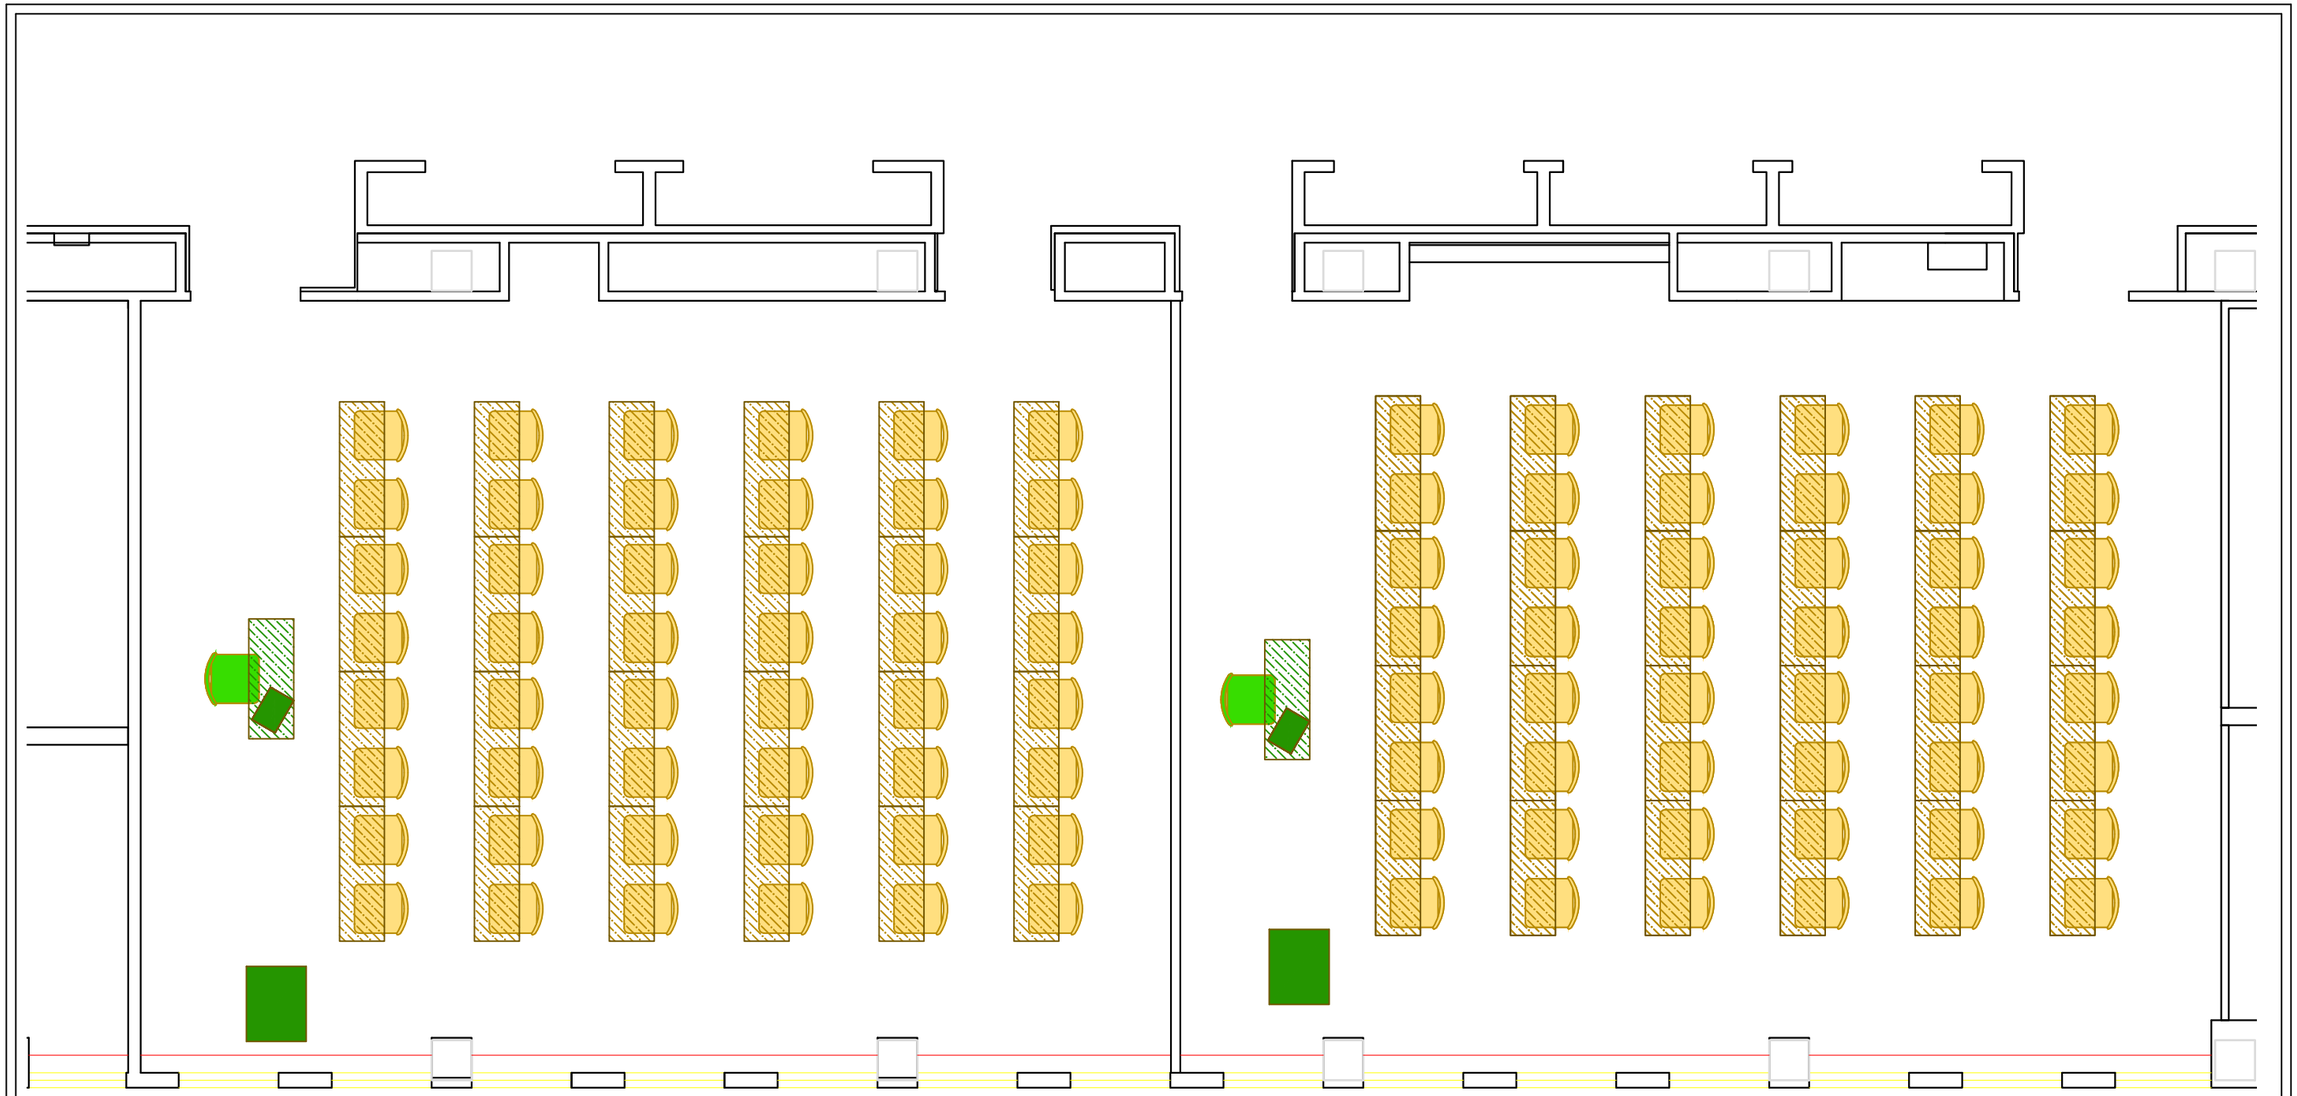

FIRST FLOOR PLAN

SCALE: 1" = 30'

FLOOR PLANS PROVIDED FOR OFFICIAL UNIVERSITY OF WISCONSIN BUSINESS PURPOSES ONLY. PUBLIC DISTRIBUTION OR WEB POSTING IS NOT APPROPRIATE.

NORTH

THE UNIVERSITY OF WISCONSIN-MADISON

DIVISION OF FACILITIES PLANNING AND MANAGEMENT

OFFICE OF SPACE MANAGEMENT

BABCOCK HALL
1605 LINDEN DR

DATE: 08-11	BLDG NO#: 0106
DRAWN BY: KRB	FILE NO#: 0106A01
REVISIONS: 01-21 11-22	2 / 5